


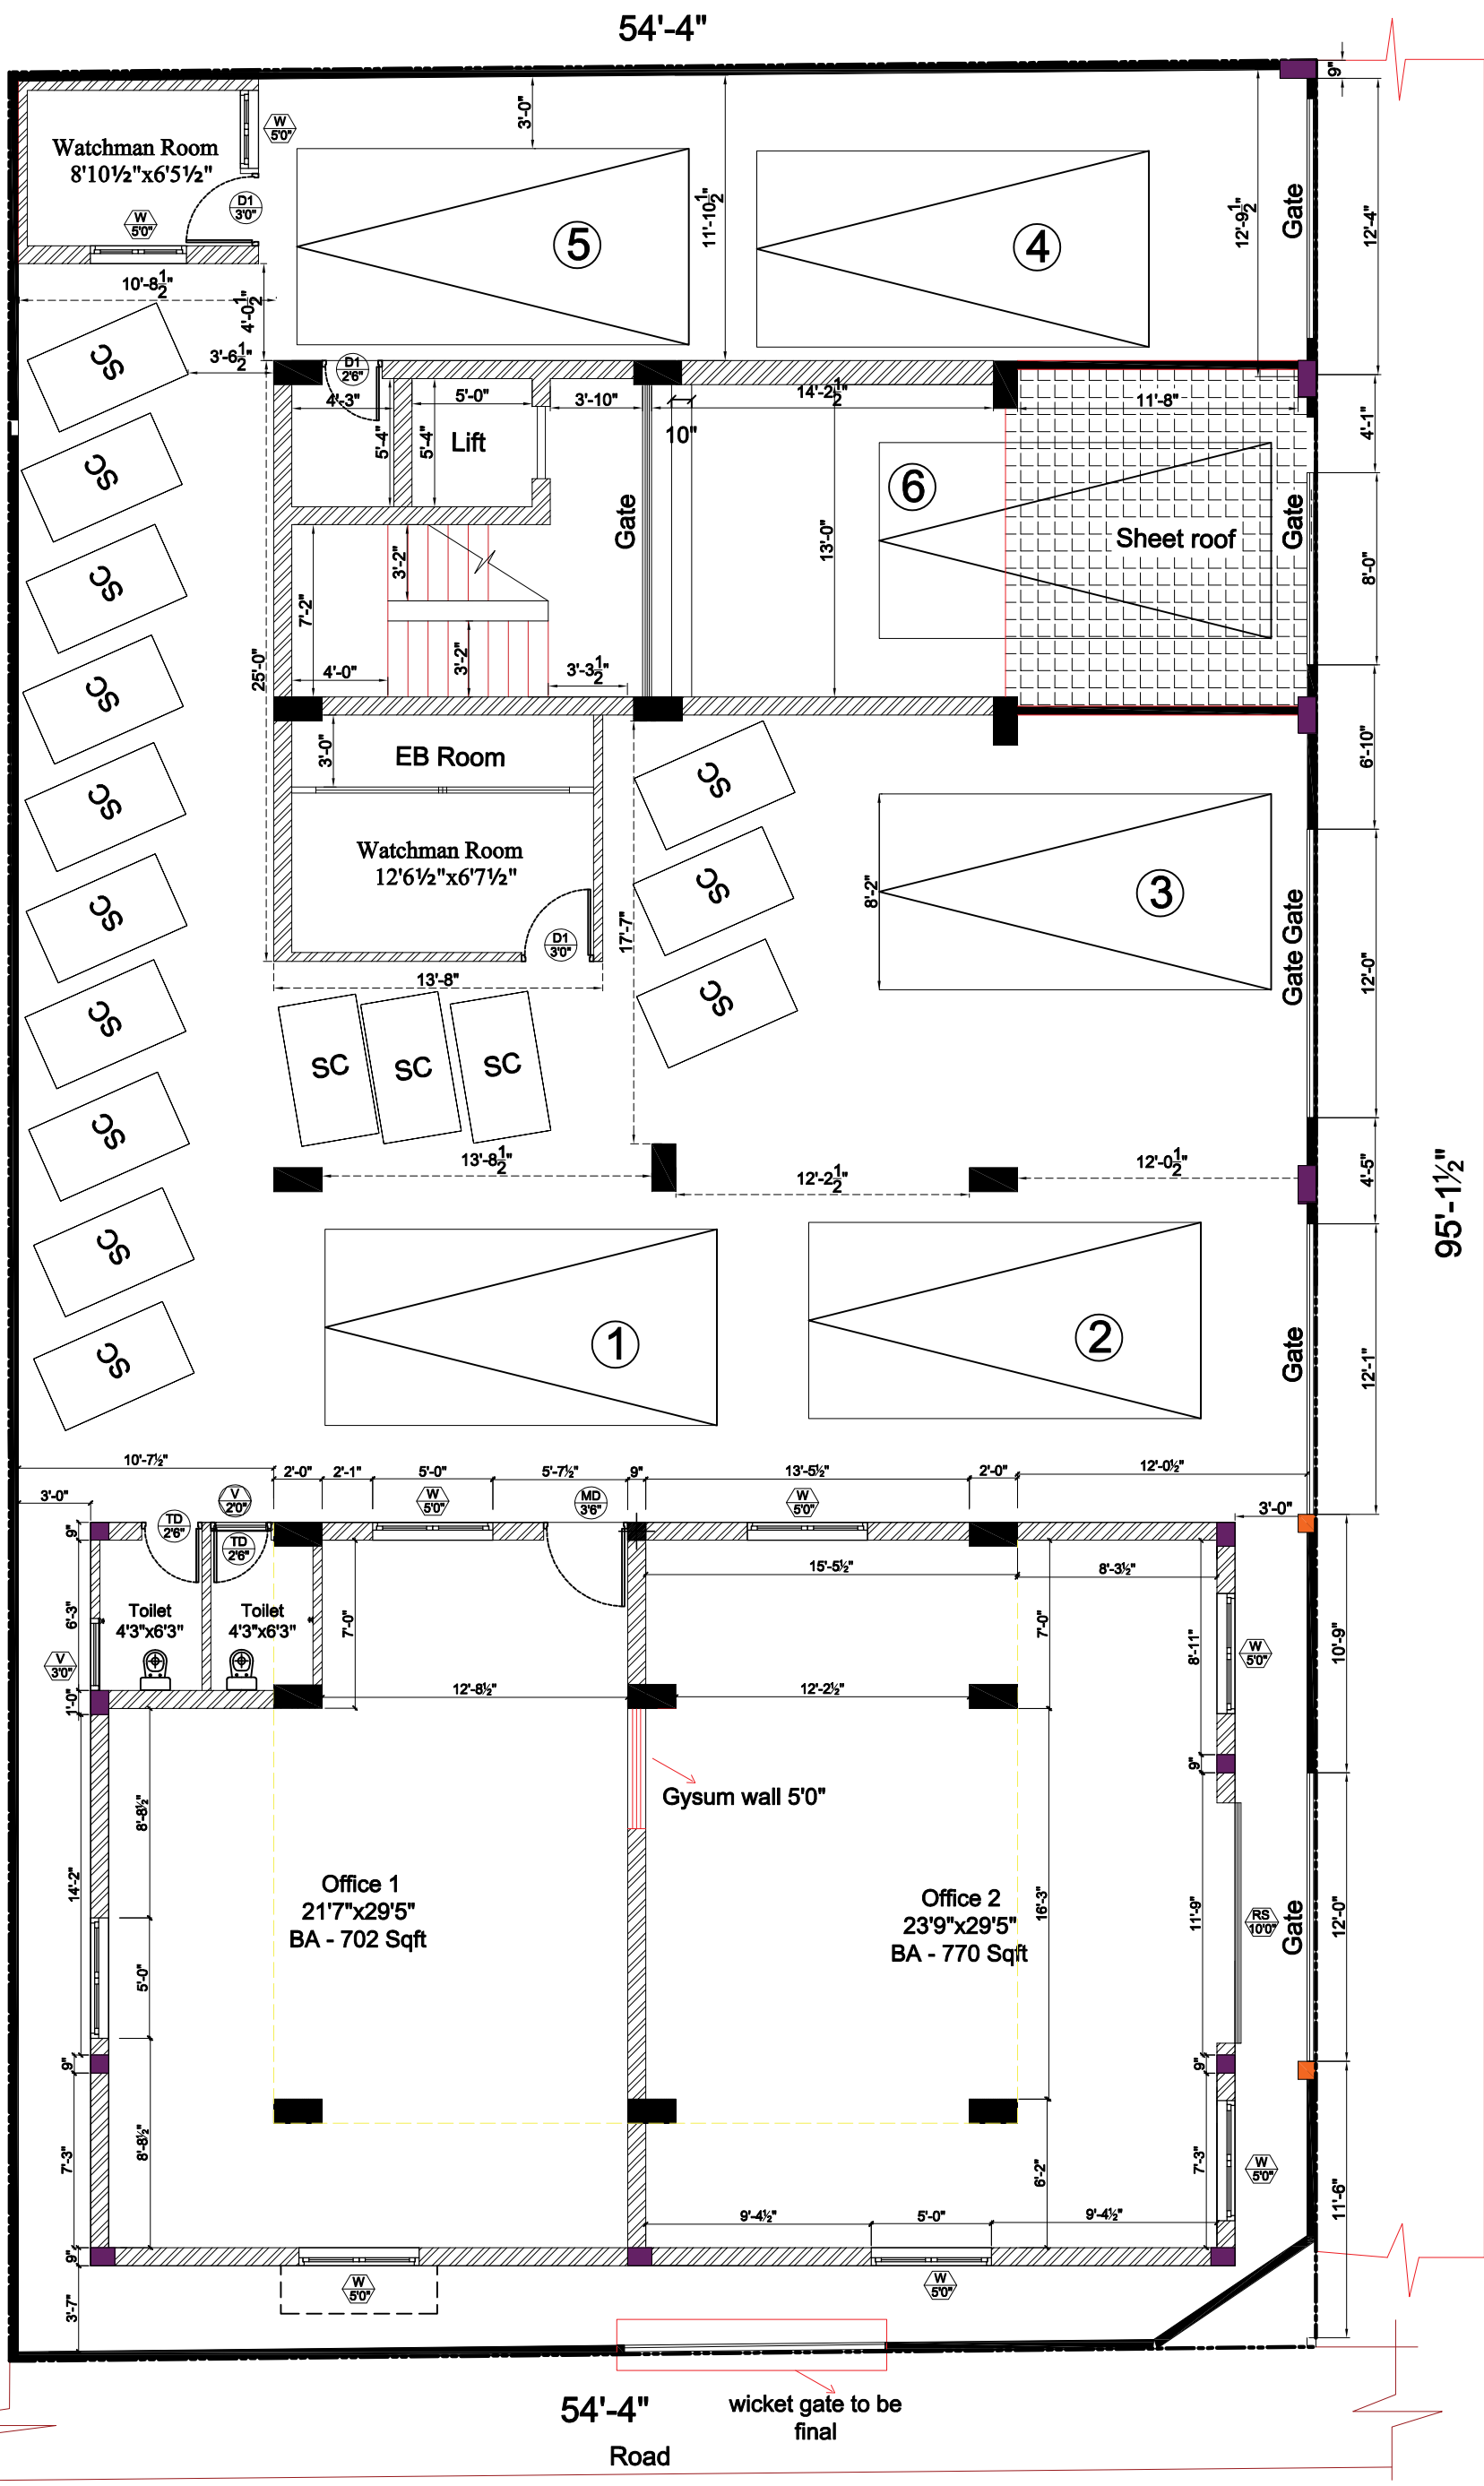

Drawing Title: Stilt floor plan

Client : Mr.Ramamoorthy

Date : 10-03-2026

R Date : 11-09-2026 R No : R9

Drawn By : C.T Op 1

Newly proposed columns

Office Newly proposed buildup area 1472 sqft

Project name : Proposed Building Plan at
Govindan street Renovation Work In Aminjikarai



Shree constructions

Aminjikarai, Ch 29. Ph-9566220055

Email: architect@shreeconstructions.com

Website: www.shreeconstructions.com