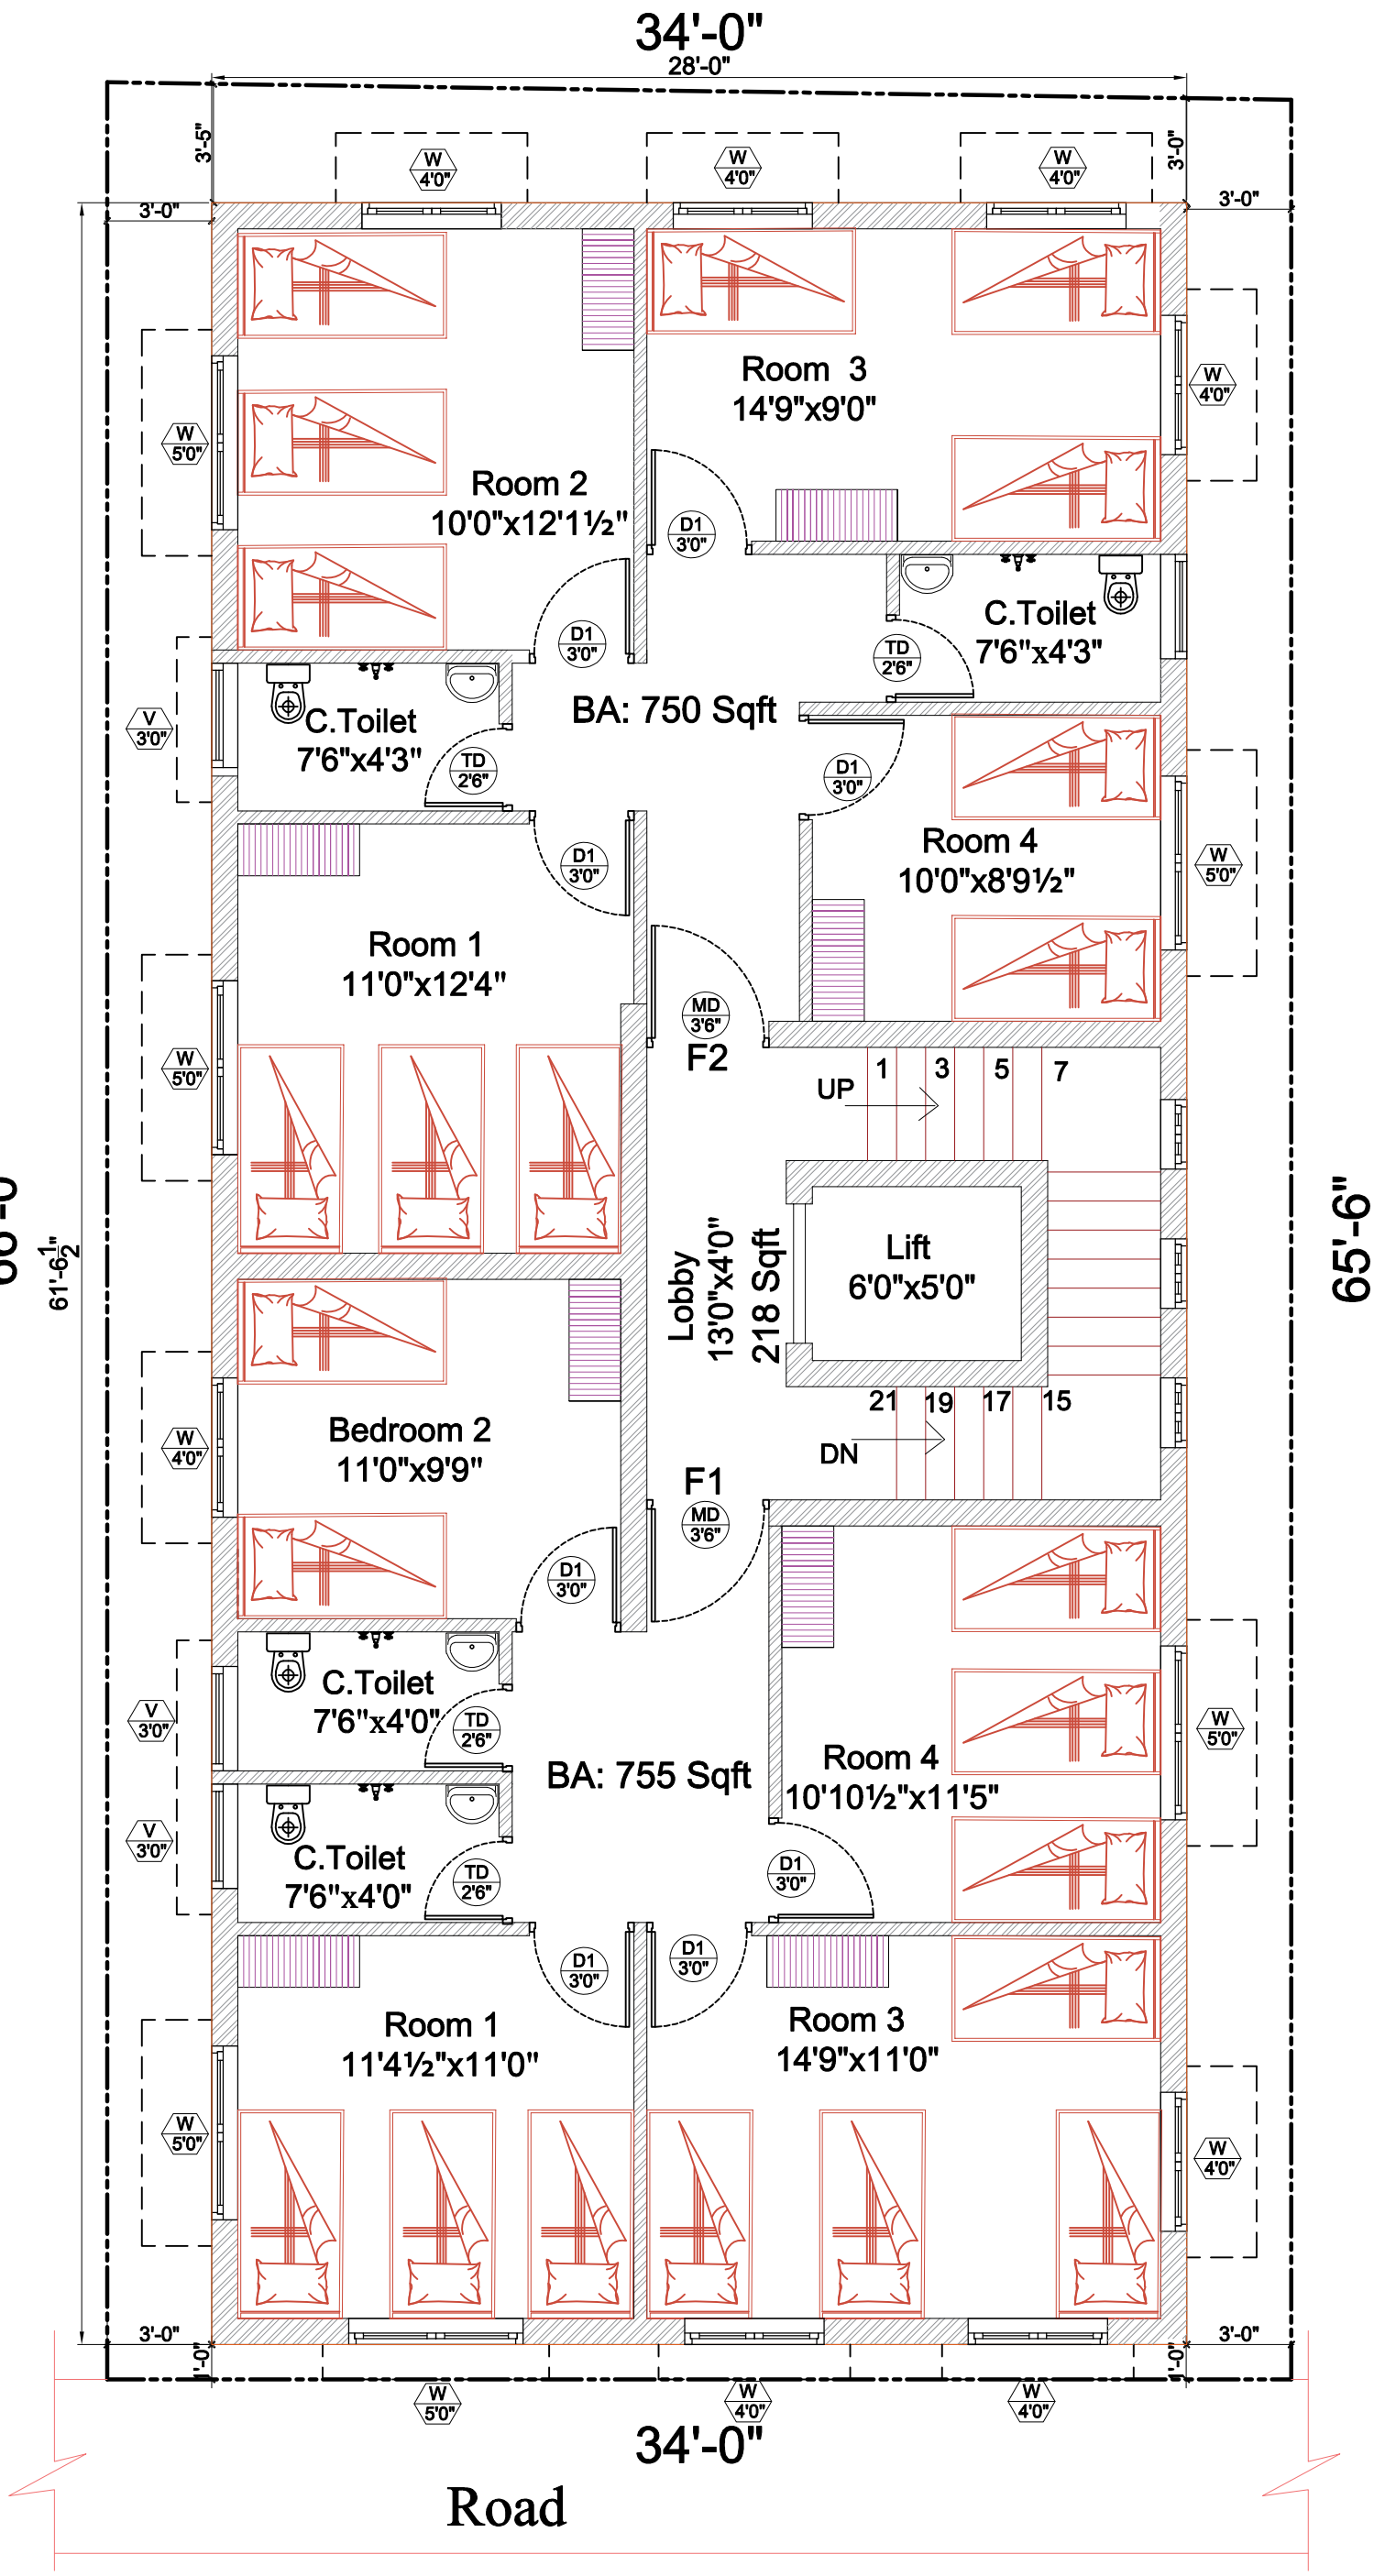

BA : 1723 Sqft
Staircase Thread 0'10" : 21 Nos,
Staircase Rise 0'6": 20 Nos
Roof Height : 10'6"

Drawing Title: Op4

First Floor Plan

R1 Date : 11.06.2026

Date : 11-03-2026

Client: Mr.Pachaiappan

Project : Flat At Mugalivakkam

Drawn By : C.T

N
W E
S

Shree constructions
Aminjikarai, Ch 29. Ph-9566220055
Email: architect@shreeconstructions.com
Website: www.shreeconstructions.com